ARCA CAPITANATA
AGENZIA REGIONALE per la CASA e l'ABITARE

POR PUGLIA FESR 2014-2020
ASSE IV, AZIONE 4.1 e ASSE IX, AZIONE 9.13

Comune di Lucera

Intervento di verifica statica, efficientamento energetico e eliminazione delle barriere architettoniche del lotto A.R.C.A. Capitanata n. 450, sito in Via Tiziano

Finanziamento: € 5.500.000

Il progettista
Arch. Raffaele Guida
studio tecnico: viale Michelangelo n.196, 71121 Foggia - raffaele.guida@archiworldpec.it

Il Responsabile Unico del Procedimento e Verificatore del Progetto (Resp. Ufficio Costruzioni ARCA Capitanata)
Ing. Francesco Soletti

Il dirigente dell'Area Patrimonio
Ing. Vincenzo DE DEVITIS

TAVOLA	TITOLO	SCALA
ES24	ESECUTIVI STRUTTURE BLOCCO "B" STATO DI PROGETTO TRAVI PIANO ANDRONE	1:50
		DATA
AGGIORNAMENTI	L' IMPRESA	IL DIRETTORE DEI LAVORI
RIF.		

TRAVE 1-2-3-4-5-6

Piano Androne

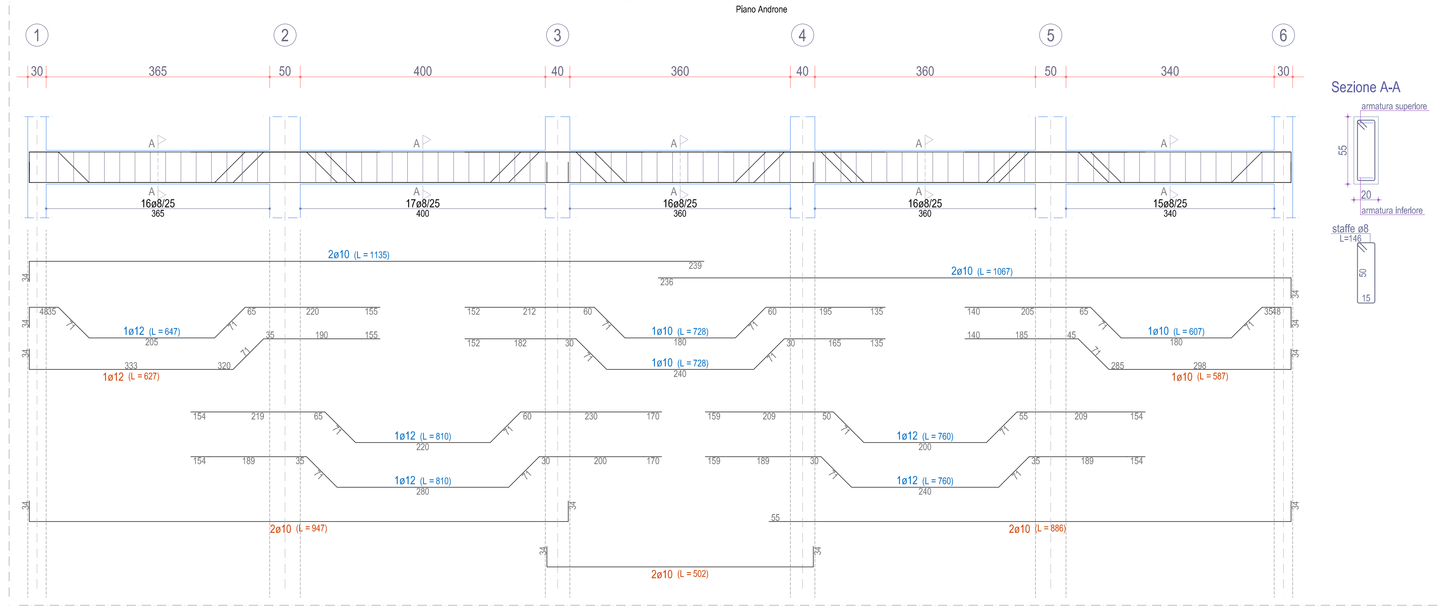

Scala: 1/50

TRAVE 6-12-22

Piano Androne

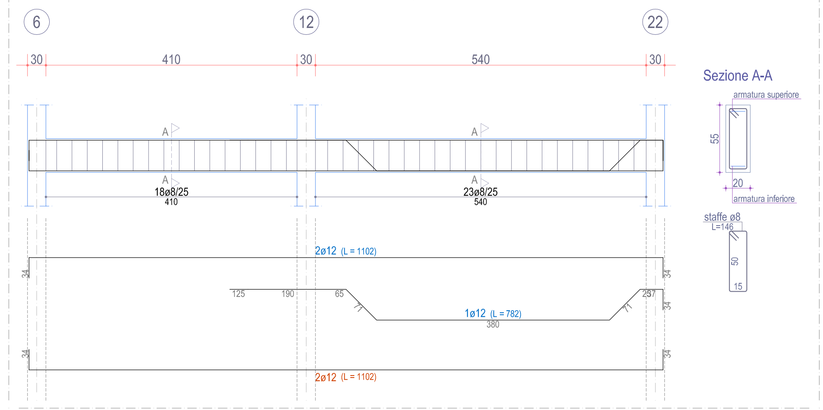

Scala: 1/50

TRAVE 10-14-19-25

Piano Androne

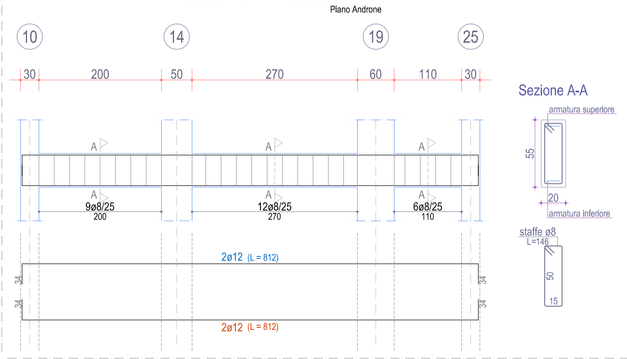

Scala: 1/50

TRAVE 17-23

Piano Androne

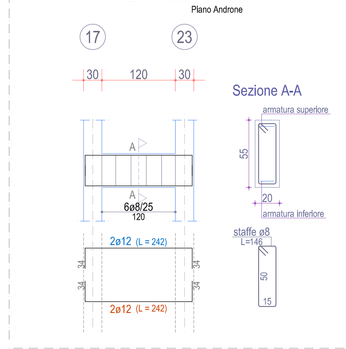

Scala: 1/50

TRAVE 20-26

Piano Androne

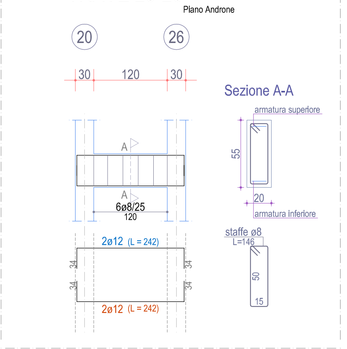

Scala: 1/50

TRAVE 19-20-21-22

Piano Androne

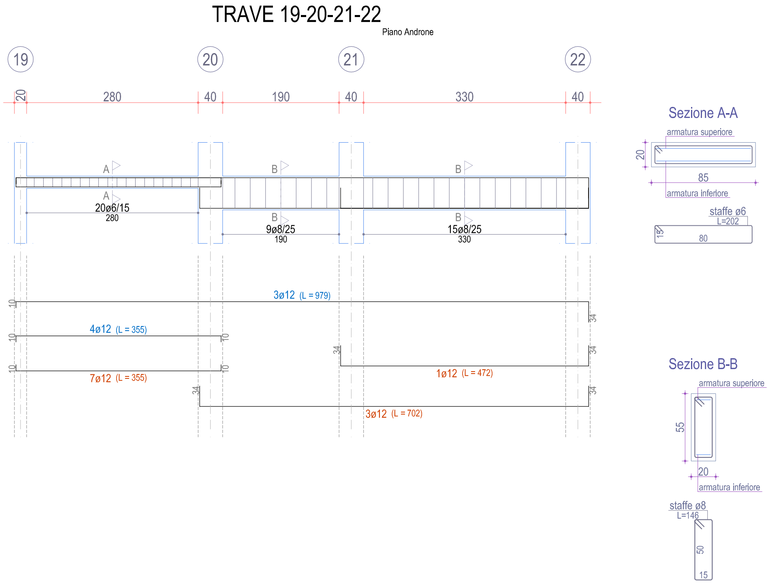

Scala: 1/50

TRAVE 23-24

Piano Androne

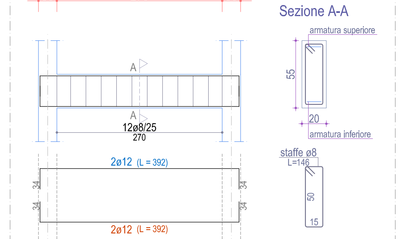

Scala: 1/50

TRAVE 25-26

Piano Androne

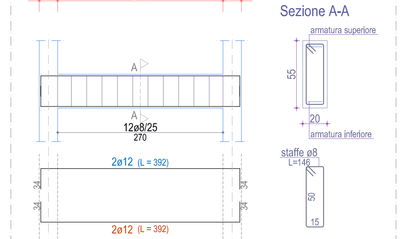

Scala: 1/50

TRAVE 1-7-15

Piano Androne

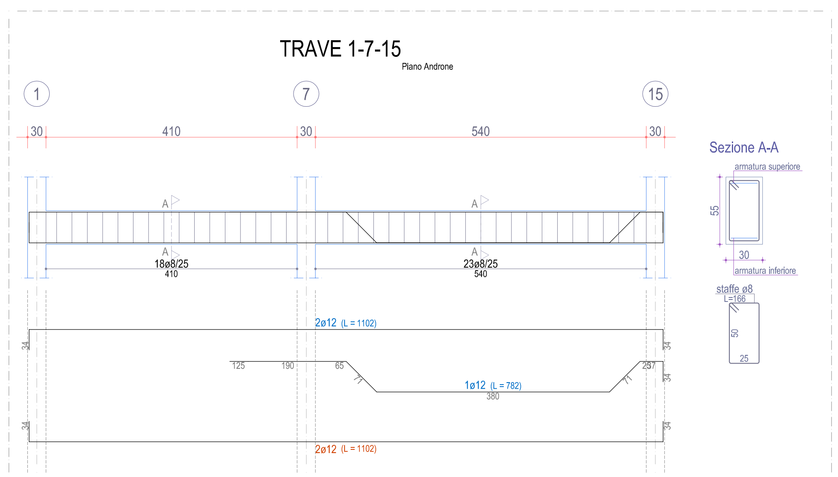

Scala: 1/50

TRAVE 3-9-13-18-24

Piano Androne

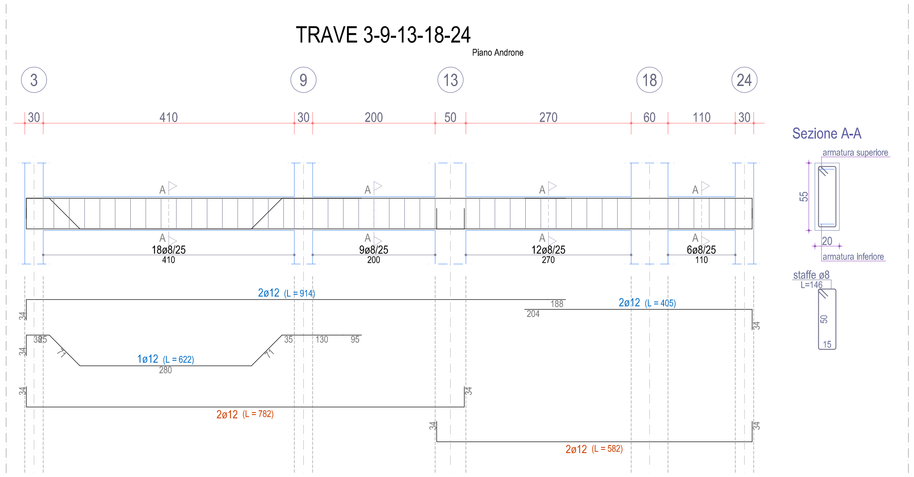

Scala: 1/50

TRAVE 7-8-9-10-11-12

Piano Androne

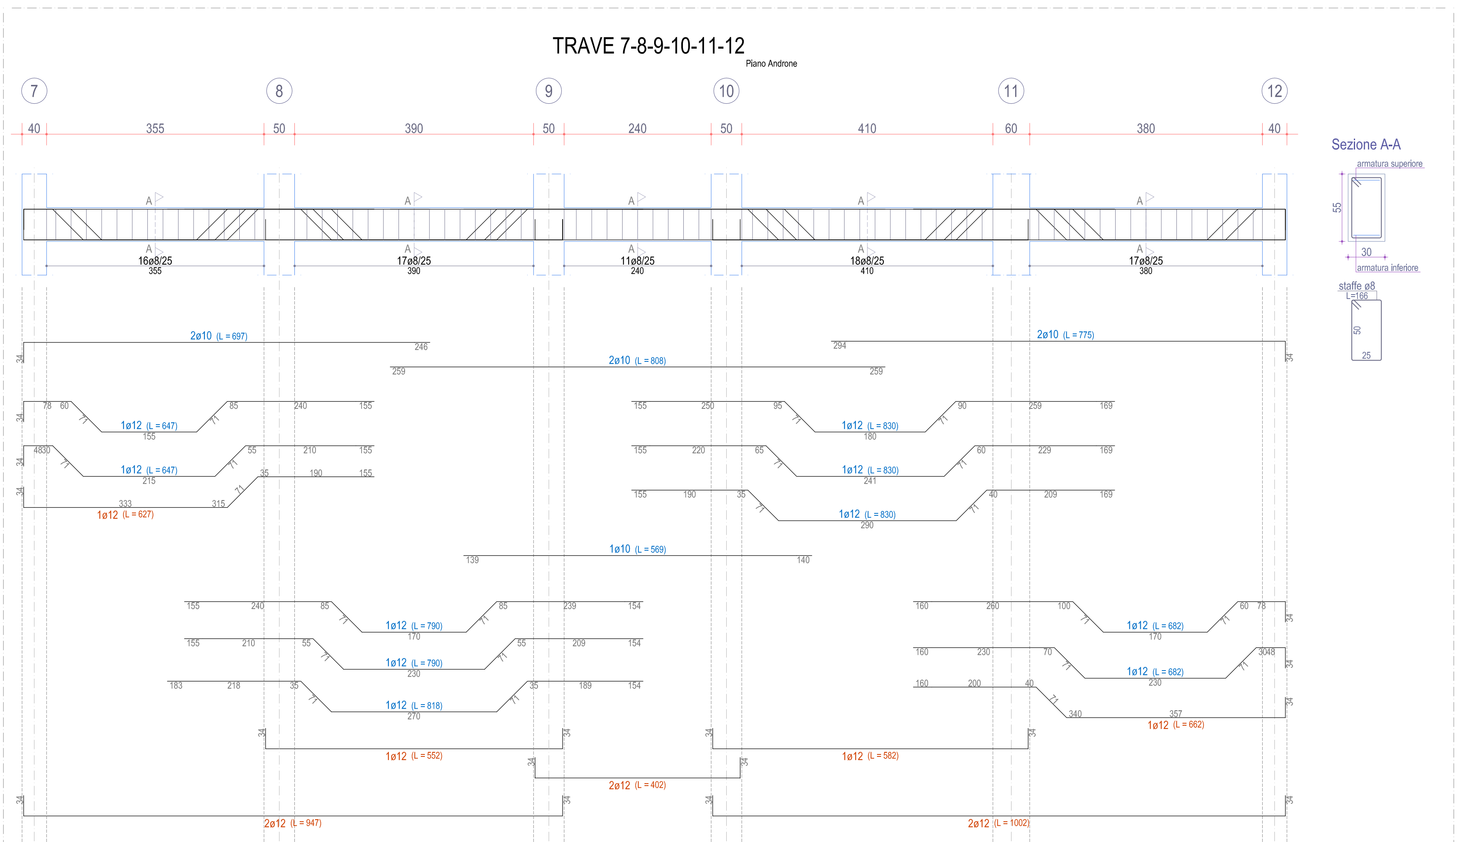

Scala: 1/50

TRAVE 13-1f-2f-14

Piano Androne

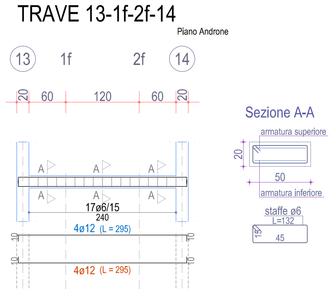

Scala: 1/50

TRAVE 15-16-17-18

Piano Androne

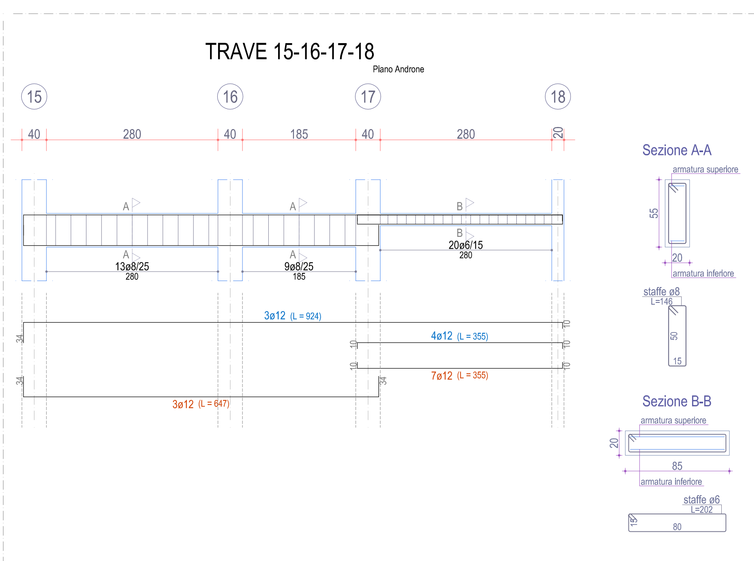

Scala: 1/50